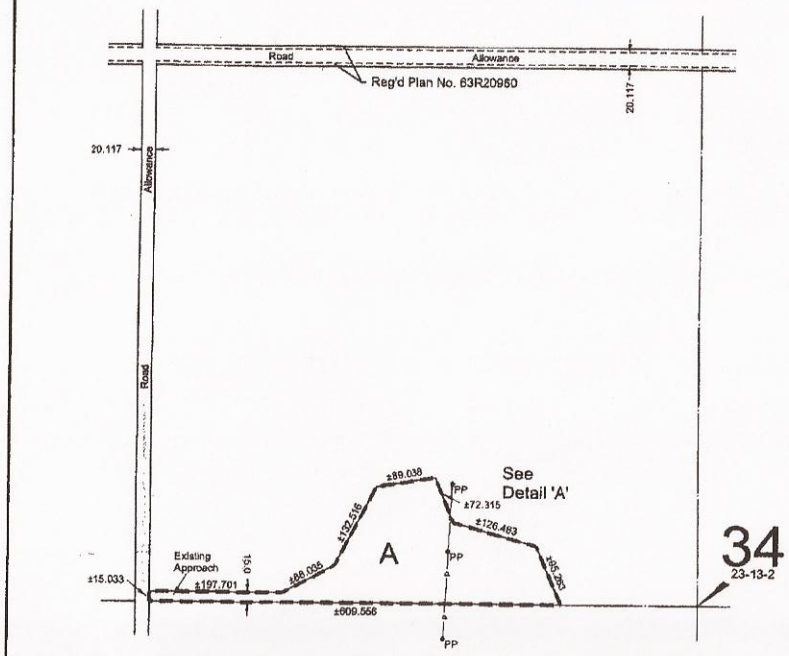

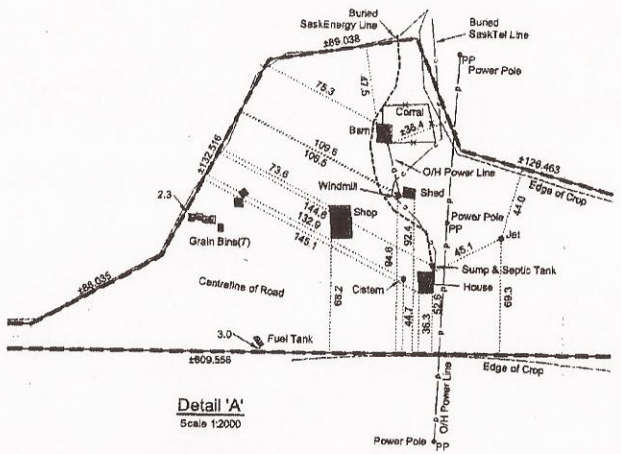

Detail 'A'
Scale 1:2000

Plan Showing PROPOSED SUBDIVISION of Part of N.W.1/4 Sec.34 Twp.23 Rge.13 W.2 Mer. Saskatchewan 2009

Scale 1:5000

Notes

Measurements are in metres and decimals thereof.
Area to be approved is outlined with a heavy dashed line and contains approximately 4.74 hectares.
Dimensions are approximate and are subject to changes up to ±25m at the time of legal survey.

Dated at Regina in the Province of Saskatchewan
This 6th day of April, 2009.

Guy Craig, S.L.S.
Saskatchewan Land Surveyor

SASKATCHEWAN LAND SURVEYORS G.D. CRAIG 256 SLS SASK'N ASSN

THE SUBDIVISION SHOWN WITHIN THE BOLD DASHED LINE IS HEREBY APPROVED AS PER THE ATTACHED NOTICE OF DECISION.

DIRECTOR OF COMMUNITY PLANNING
VALID FROM AUG 17 2009 FOR 24 MONTHS

FOCUS REGISTERED LAND SURVEYORS
FOCUS CORPORATION
DWG. NO. 0100165556-130-TLP.1